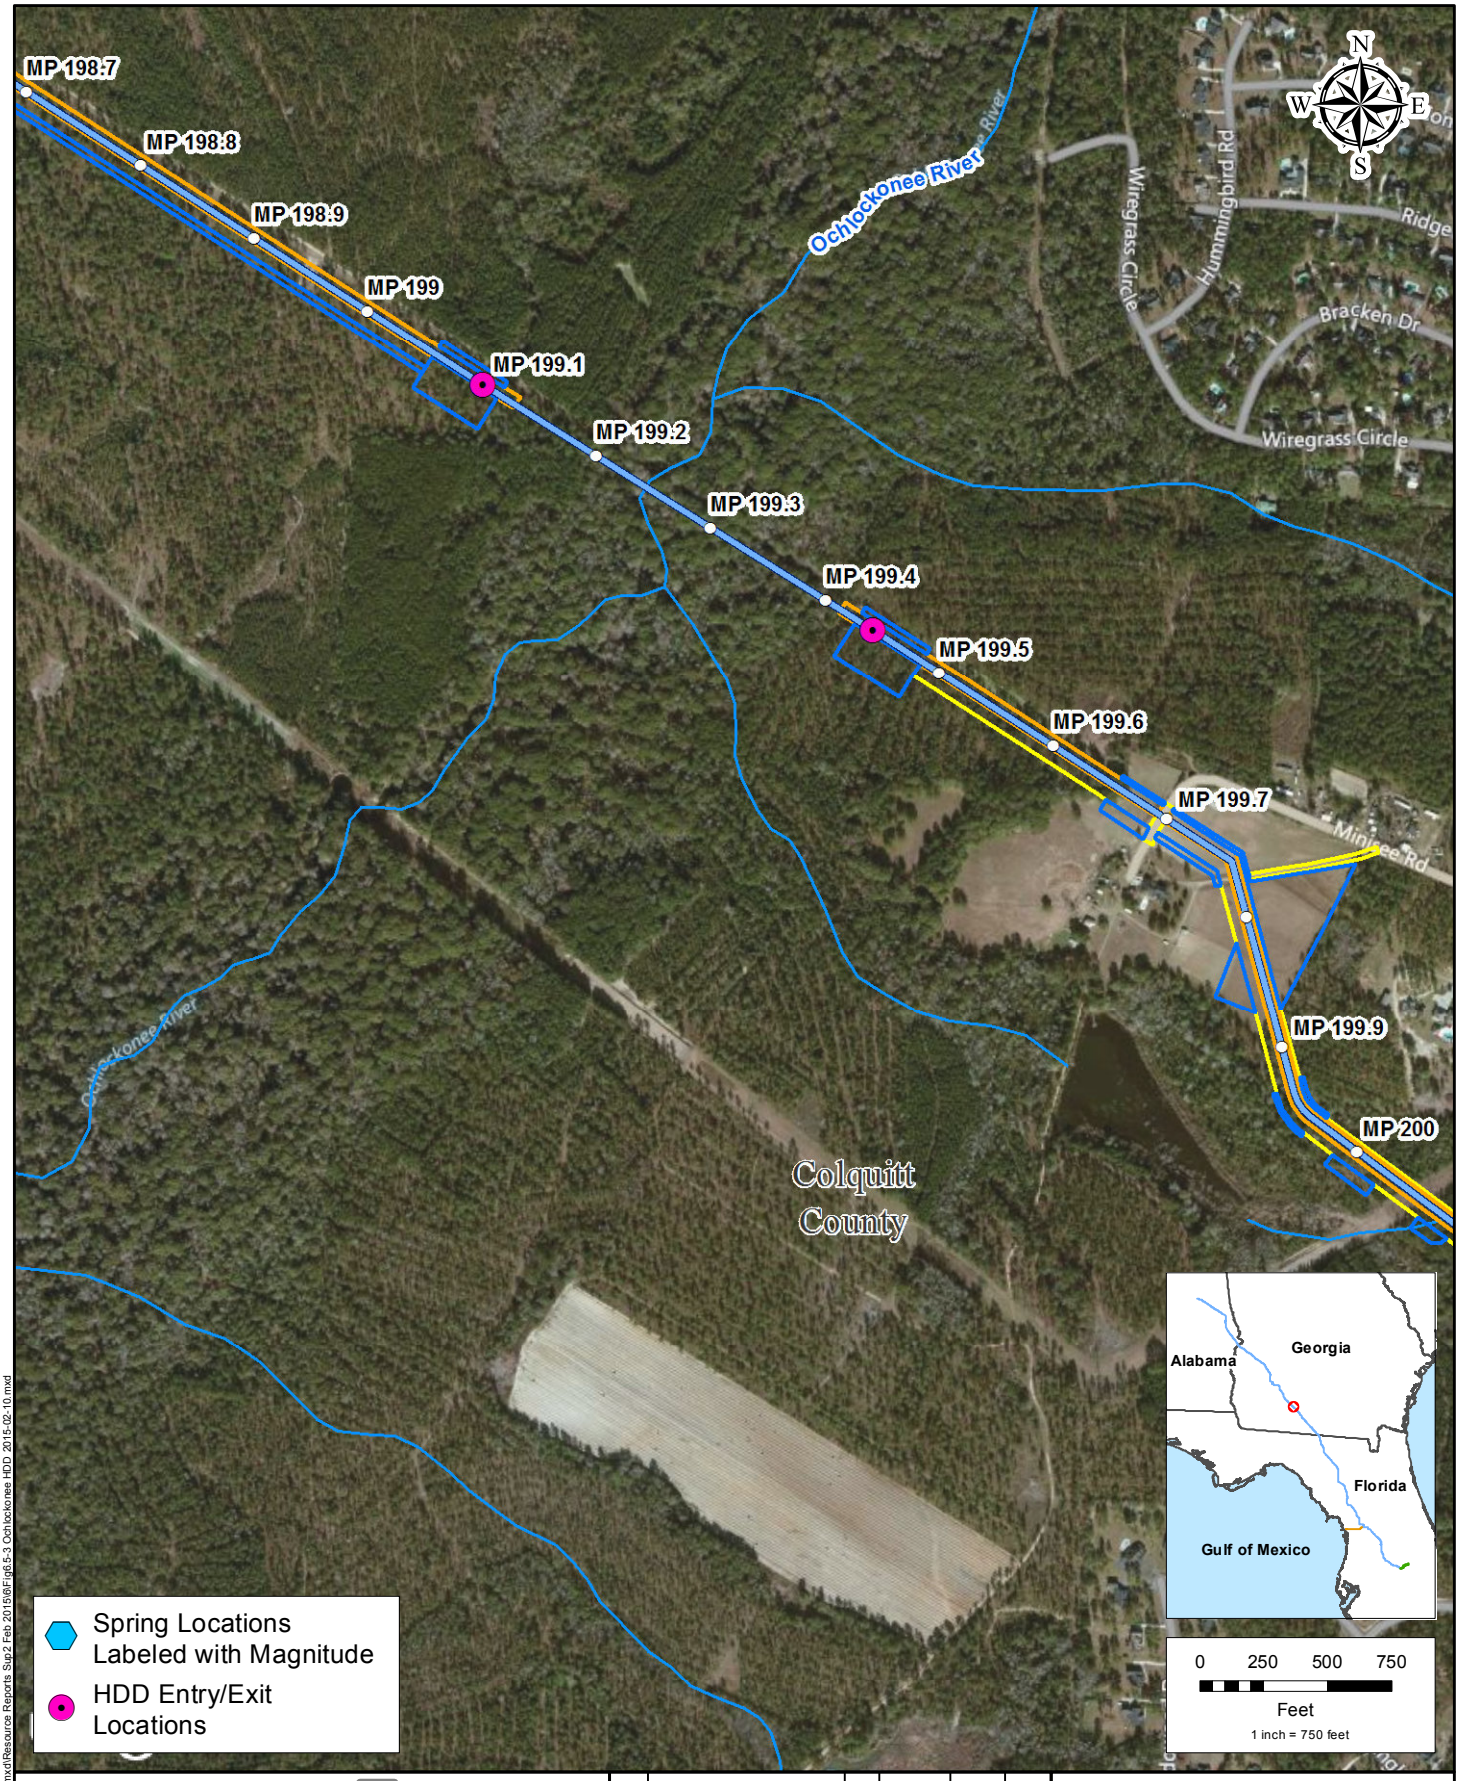

Legend

- MILE POSTS
- PROPOSED 36" MAINLINE
- ADDITIONAL TWS
- PERMANENT EASEMENT
- TEMPORARY WORKSPACE
- COUNTIES

Source: Harrington, D. and Wang, J., 2011, Springs (2011): Florida Department of Environmental Protection

NO.	REVISION - DESCRIPTION	BY	DATE	CHK'D	APP'D
A	ISSUED FOR PERMITTING	TRC	02/16/2015	GS	KC

RESOURCE REPORT 6 - FIGURE 6.5-3

Sabal Trail TRANSMISSION

SABAL TRAIL PROJECT
PROPOSED PIPELINE

FIGURE 6.5-3
OCHLOCKONEE RIVER HDD CROSSING

DWG NO: Fig6.5-3 Ochlockonee HDD 2015-02-10 | SHT: 1 of 1 | REV: A

Date: 2/16/2015 Time: 5:04:10 PM User: gstudwell
R:\Projects\GIS_2013\140119_Spectra_SabalTrail\mxd\Resource Reports Sup2 Feb 2015\6\Fig6.5-3 Ochlockonee HDD 2015-02-10.mxd